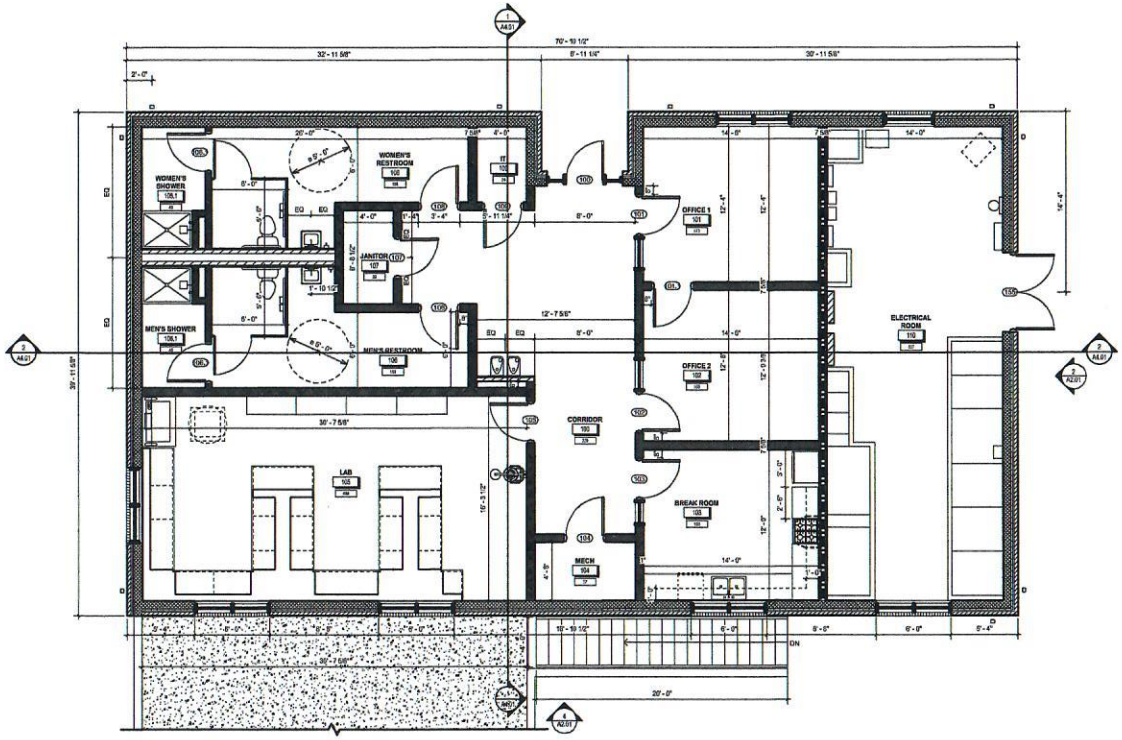

1 LEVEL 01 - FLOOR PLAN
1/4" = 1'-0"

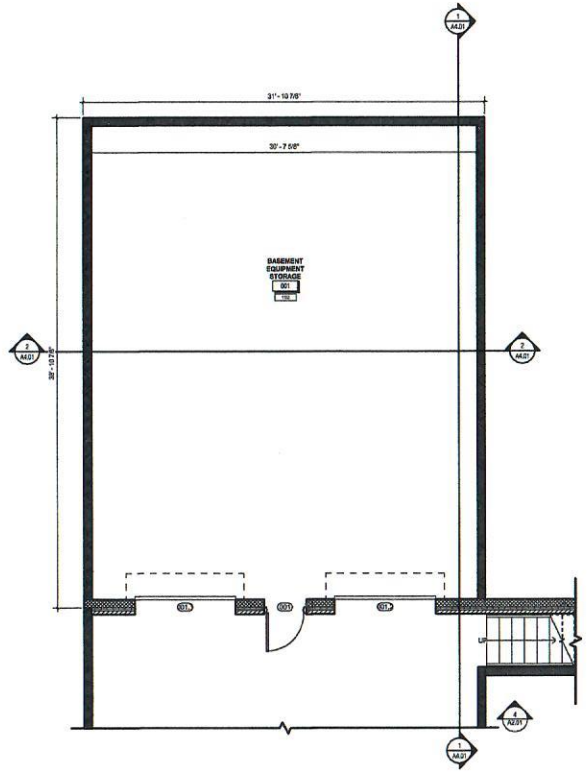

2 LEVEL 00 - BASEMENT FLOOR PLAN
1/4" = 1'-0"

COPYRIGHT & LICENSE
The Drawing is the property of H.G.B. ARCHITECTURE, and is not to be reproduced or copied in whole or in part, or used for any other purpose. Do not scale dimensions from prints. Bids and Details are not taken from scale. Use dimensions given on plans for architectural or structural details.

HUSSEY GAY BELL
Established 1958
329 Commercial Drive, Savannah, GA 31406 T: 912.354.4626

REVISIONS:

DESIGNED	DRAWN	CHECKED
Designer	Author	Checker

01/05/2023

WASTEWATER TREATMENT PLANT
PIKEVILLE, TN

LEVEL 01 - OVERALL FLOOR PLAN

DRAWING NUMBER
A1.01

DD - UPDATE 04-07-23